

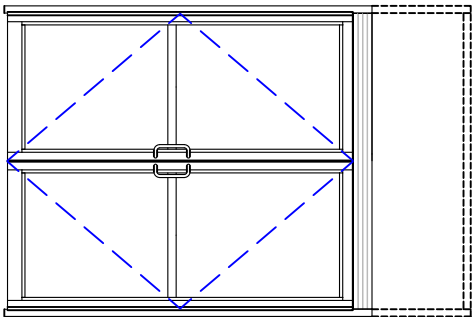


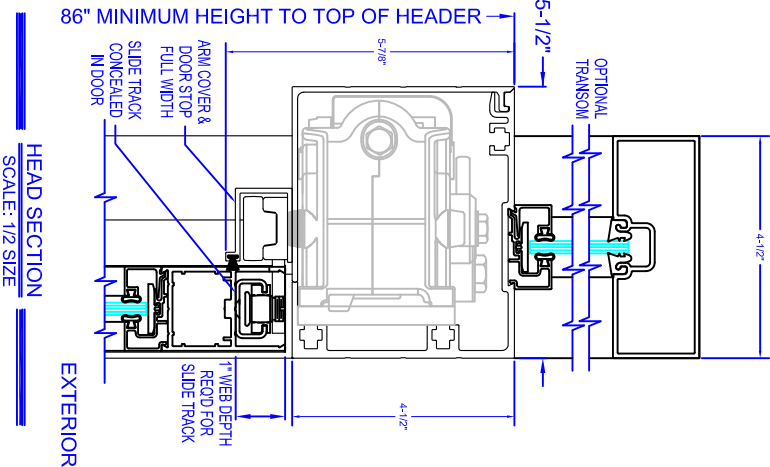

OVERALL FRAME WIDTH (OFW)

DOW = OFW-8 1/4"

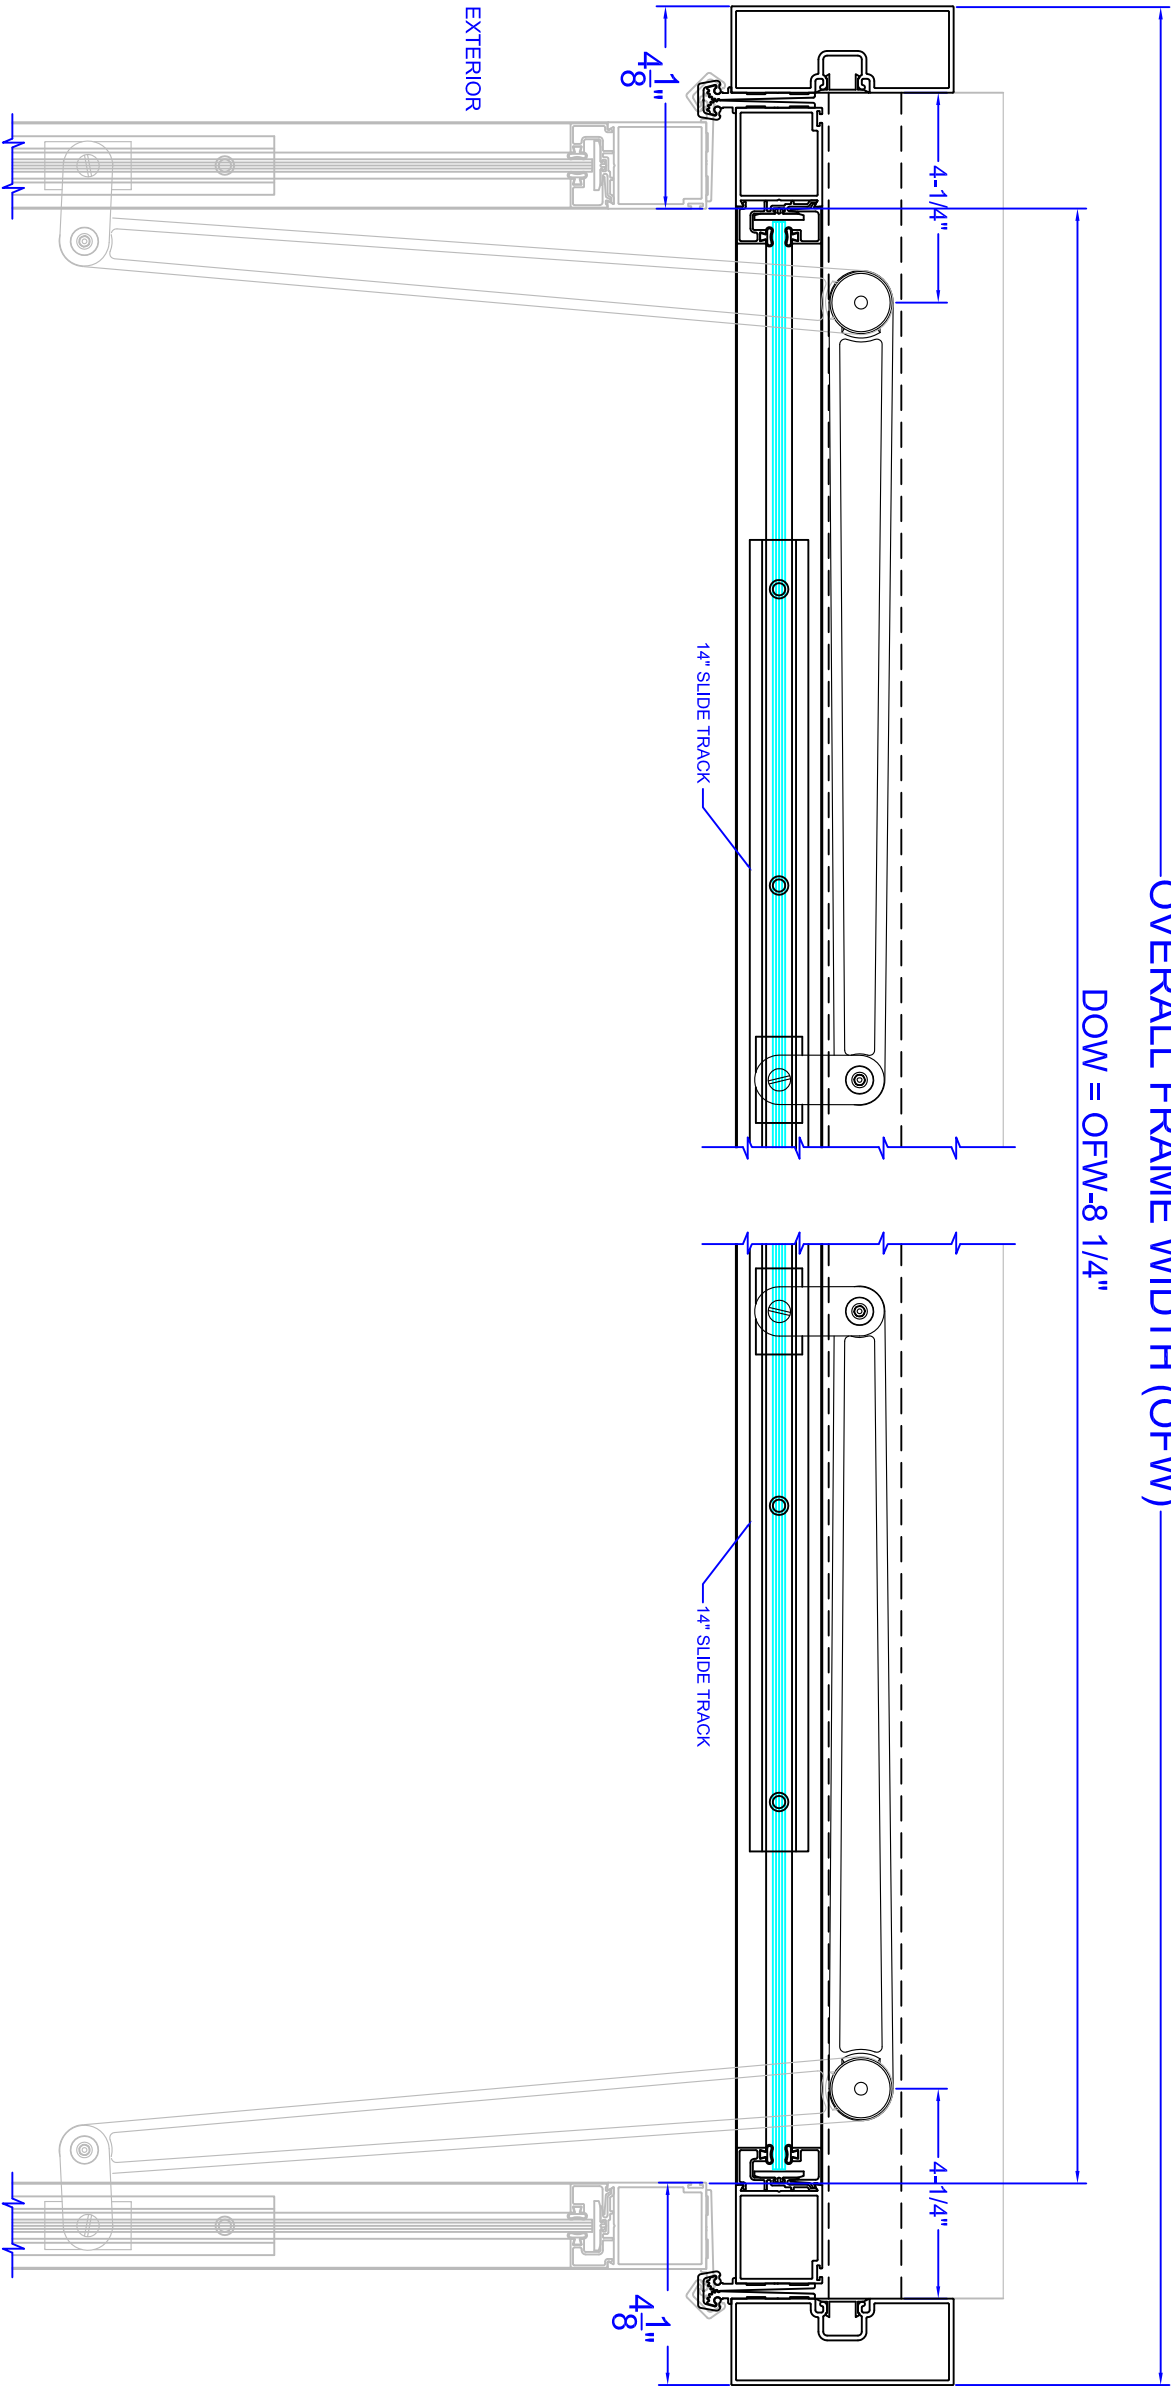

SERIES: 8700 FINISH: NOTED TYPE: <u>AS</u>			DISTRIBUTOR: _____		
SIZE: AS NOTED DWN.: DPH _____			JOB: _____		
NO. _____ REVISIONS _____			LOCATION: _____		
DATE _____			ARCHITECT: _____		
CONTRACTOR: _____			DATE: 08/10/10 SD# _____ SHEET 2 OF 3		



record-usa
4323 PHIL HARGRETT CT.
MONROE, NC 28110