



OVERALL FRAME WIDTH (OFW)-

DOW = OFW-8 1/4"

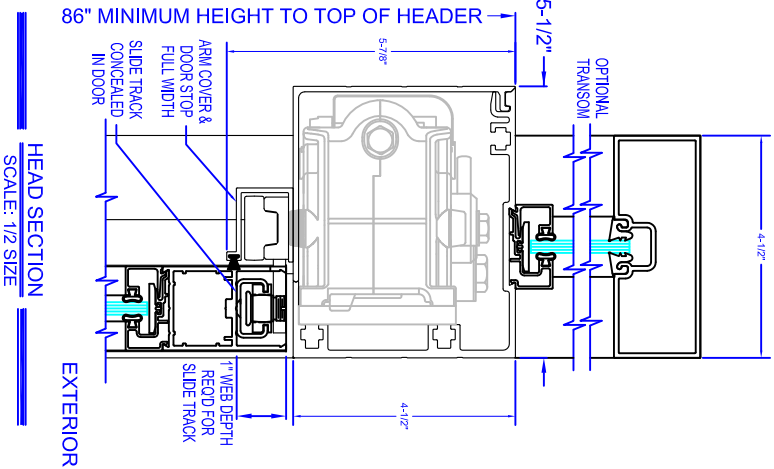

SERIES: 8700 FINISH: AS NOTED TYPE: _____			DISTRIBUTOR: _____		
SIZE: AS NOTED DWN.: DPH _____			JOB: _____		
NO. _____ REVISIONS _____			LOCATION: _____		
DATE _____			ARCHITECT: _____		
CONTRACTOR: _____			DATE: 08/10/10 SD # _____ SHEET 2 OF 3		

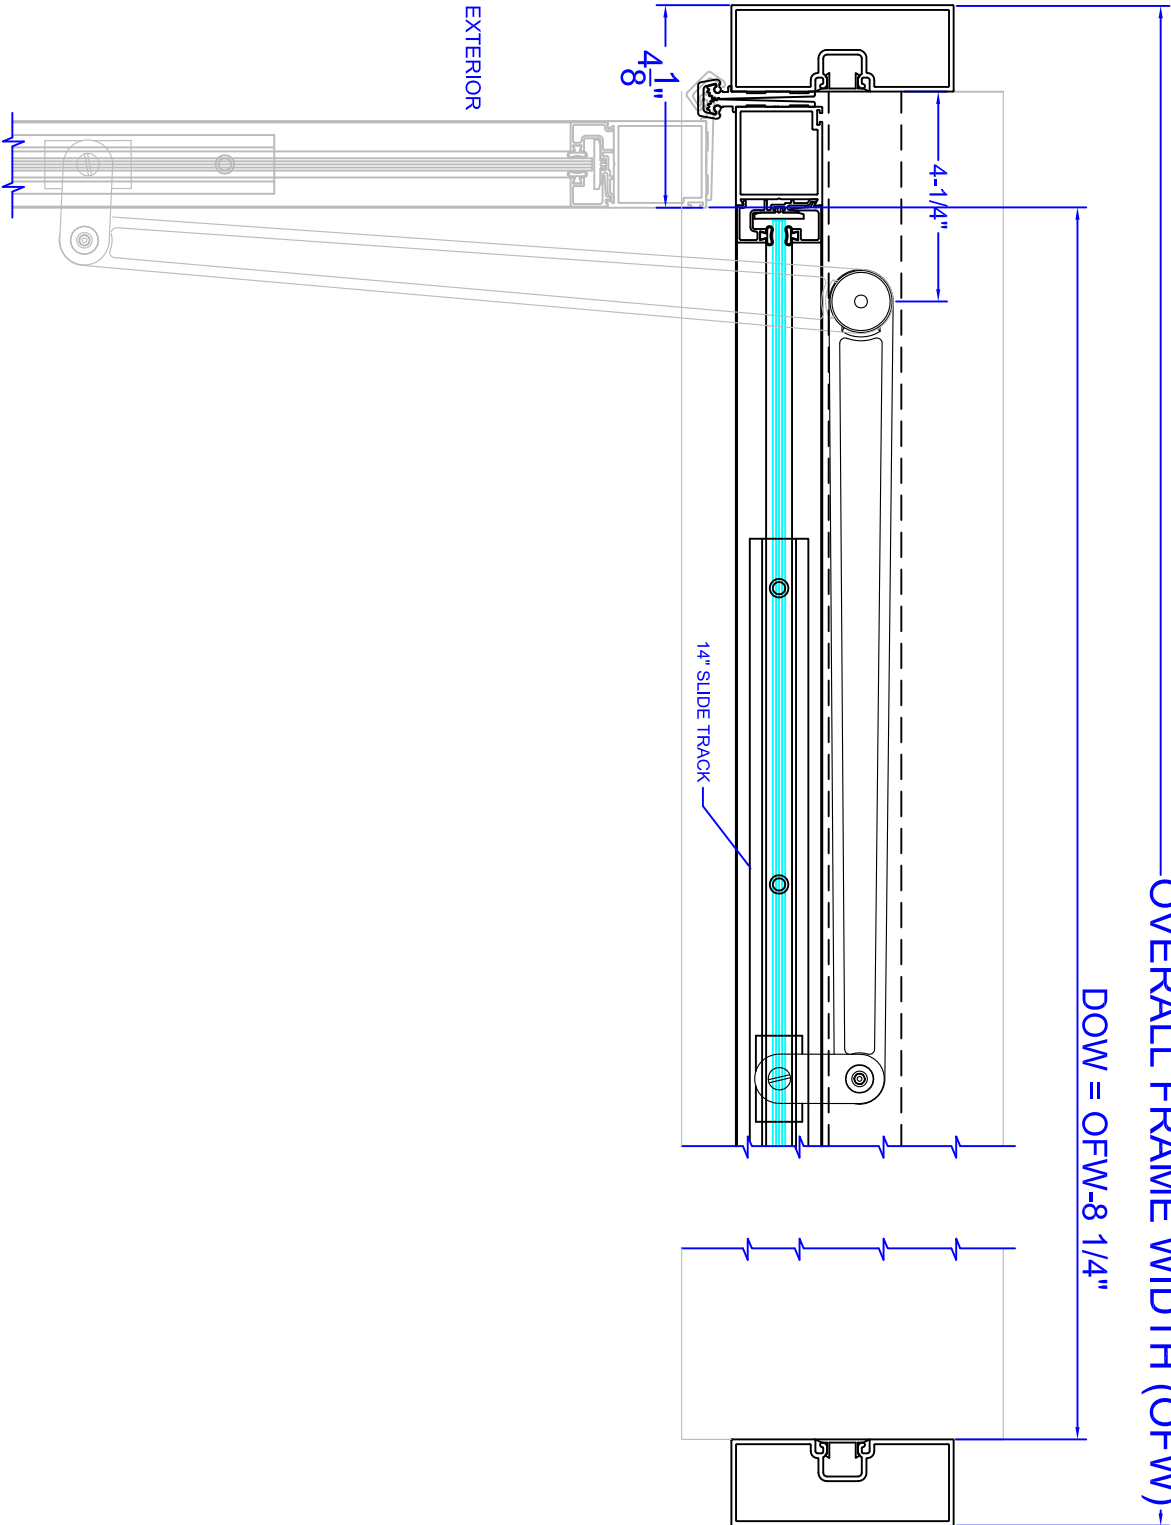

4323 PHIL HARGRETT CT.
MONROE, NC 28110