
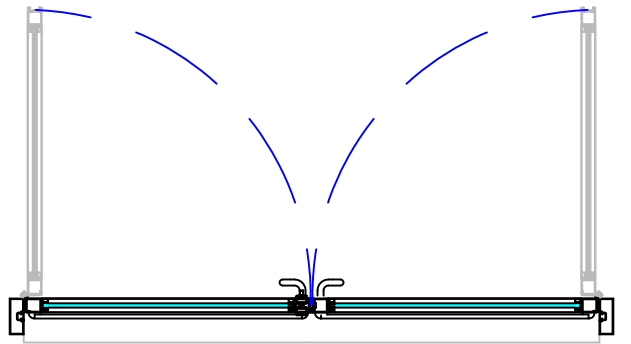
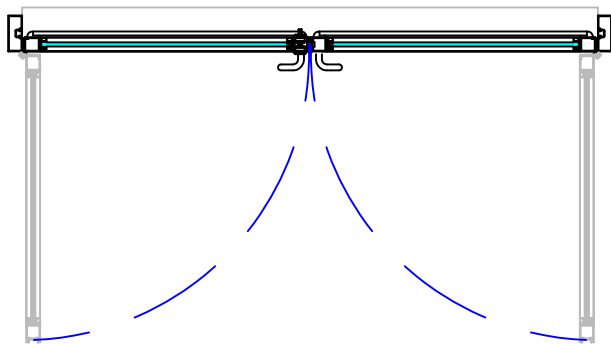
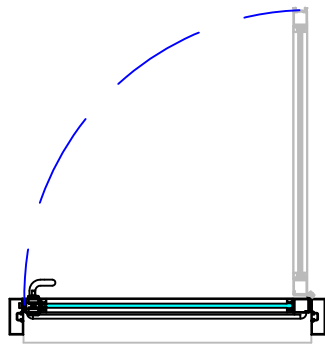
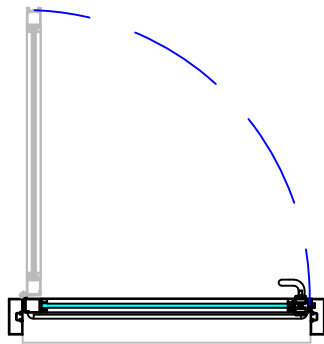
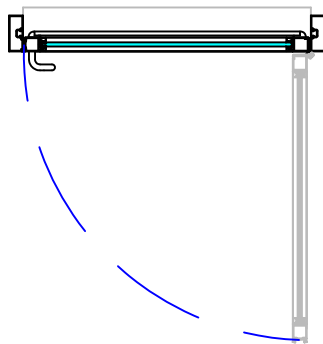
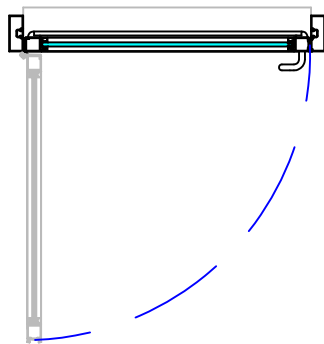
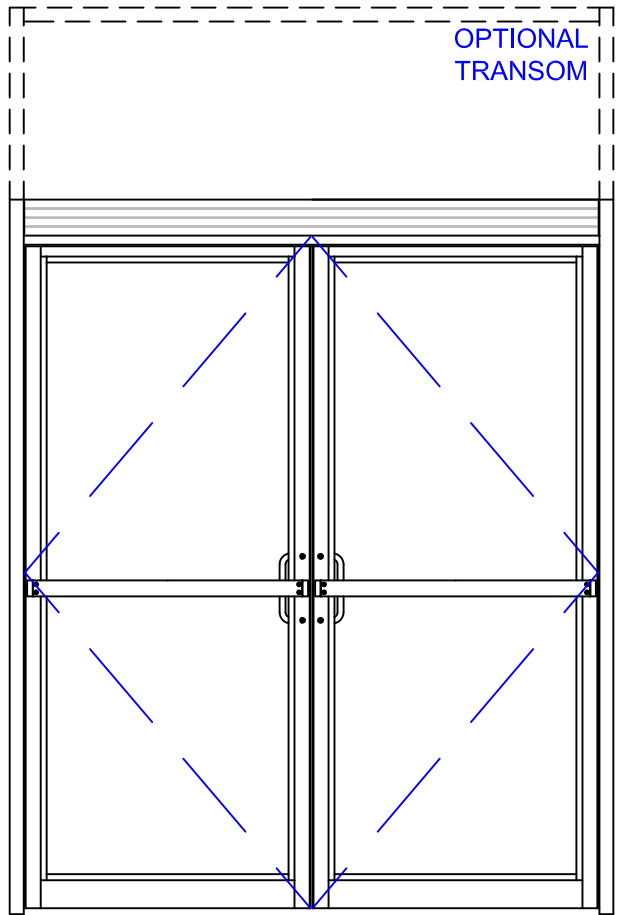
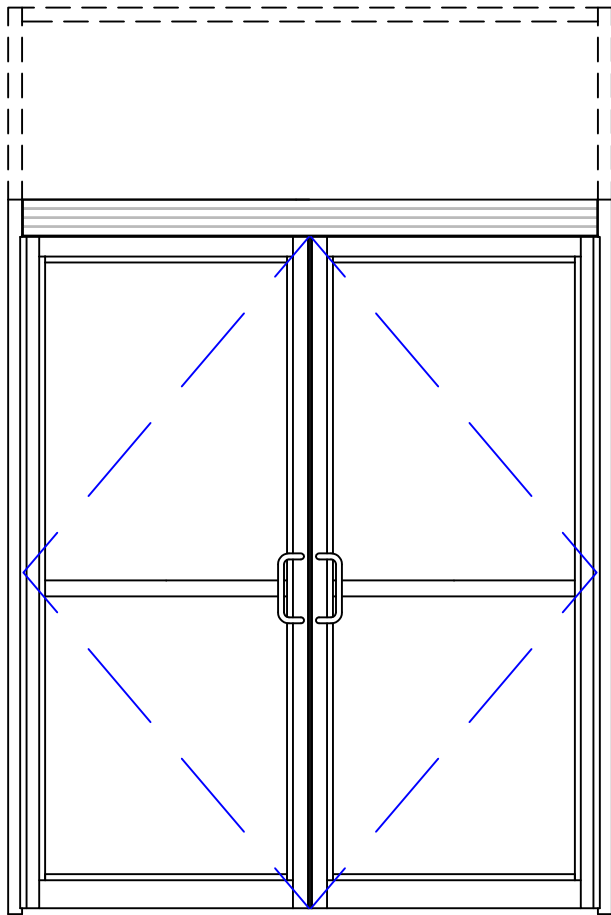
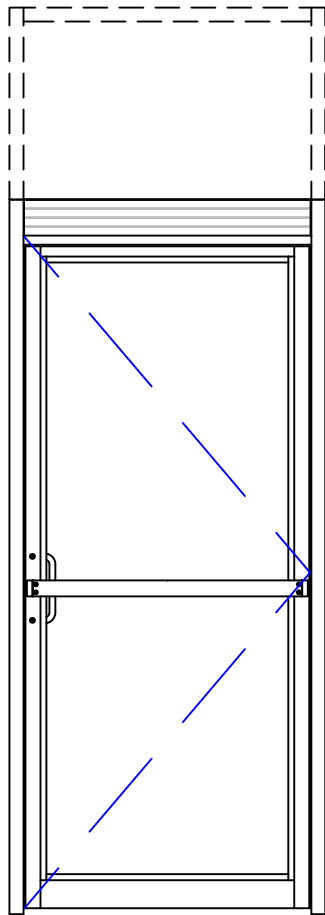
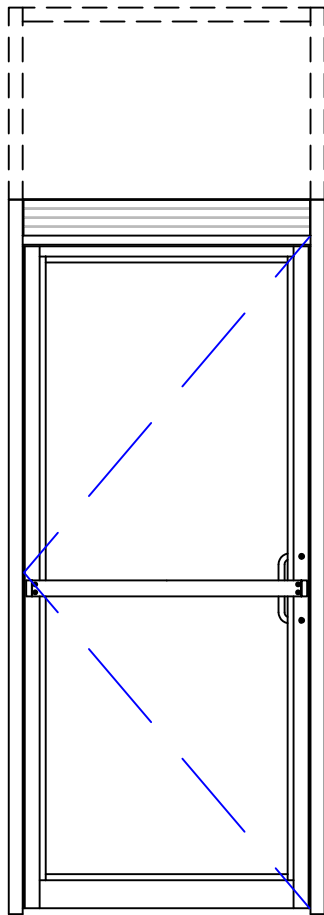
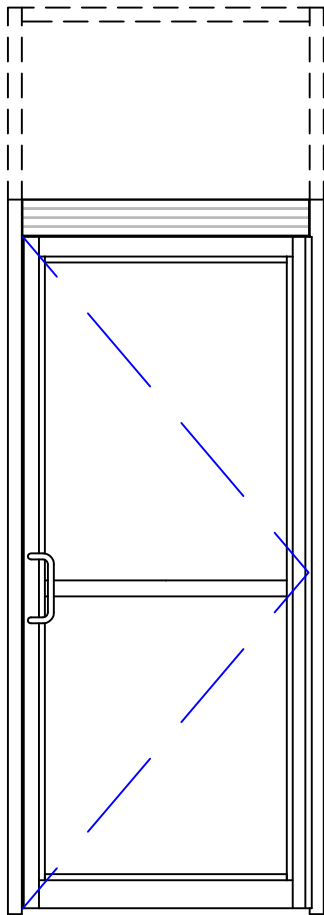


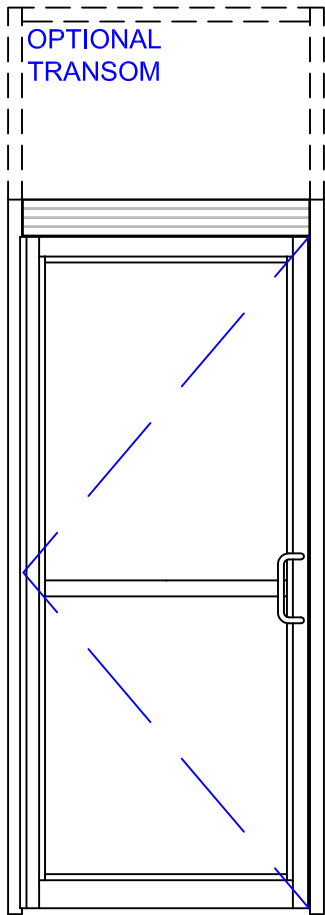

LHR

RHR

LH

RH

LHR-RHR

LH-RH

SECTION & PLAN VIEWS
SCALE: 1/2" = 1'


SERIES 8700 OVERHEAD CONCEALED SWING OPERATOR
WITH ISOLATED PIVOT (BUTT, OFFSET, CONTINUOUS)

SERIES: 8700 FINISH: <u>AS NOTED</u> TYPE: _____			DISTRIBUTOR: _____	
SIZE: <u>AS NOTED</u> DWN.: <u>DPH</u>			JOB: _____	
NO.	REVISIONS	DATE	LOCATION: _____	
			ARCHITECT: _____	
			CONTRACTOR: _____	



record-usa
4323 PHIL HARGETT CT.
MONROE, NC 28110


DATE: 05/10/11 SD# _____ SHEET 1 OF 3

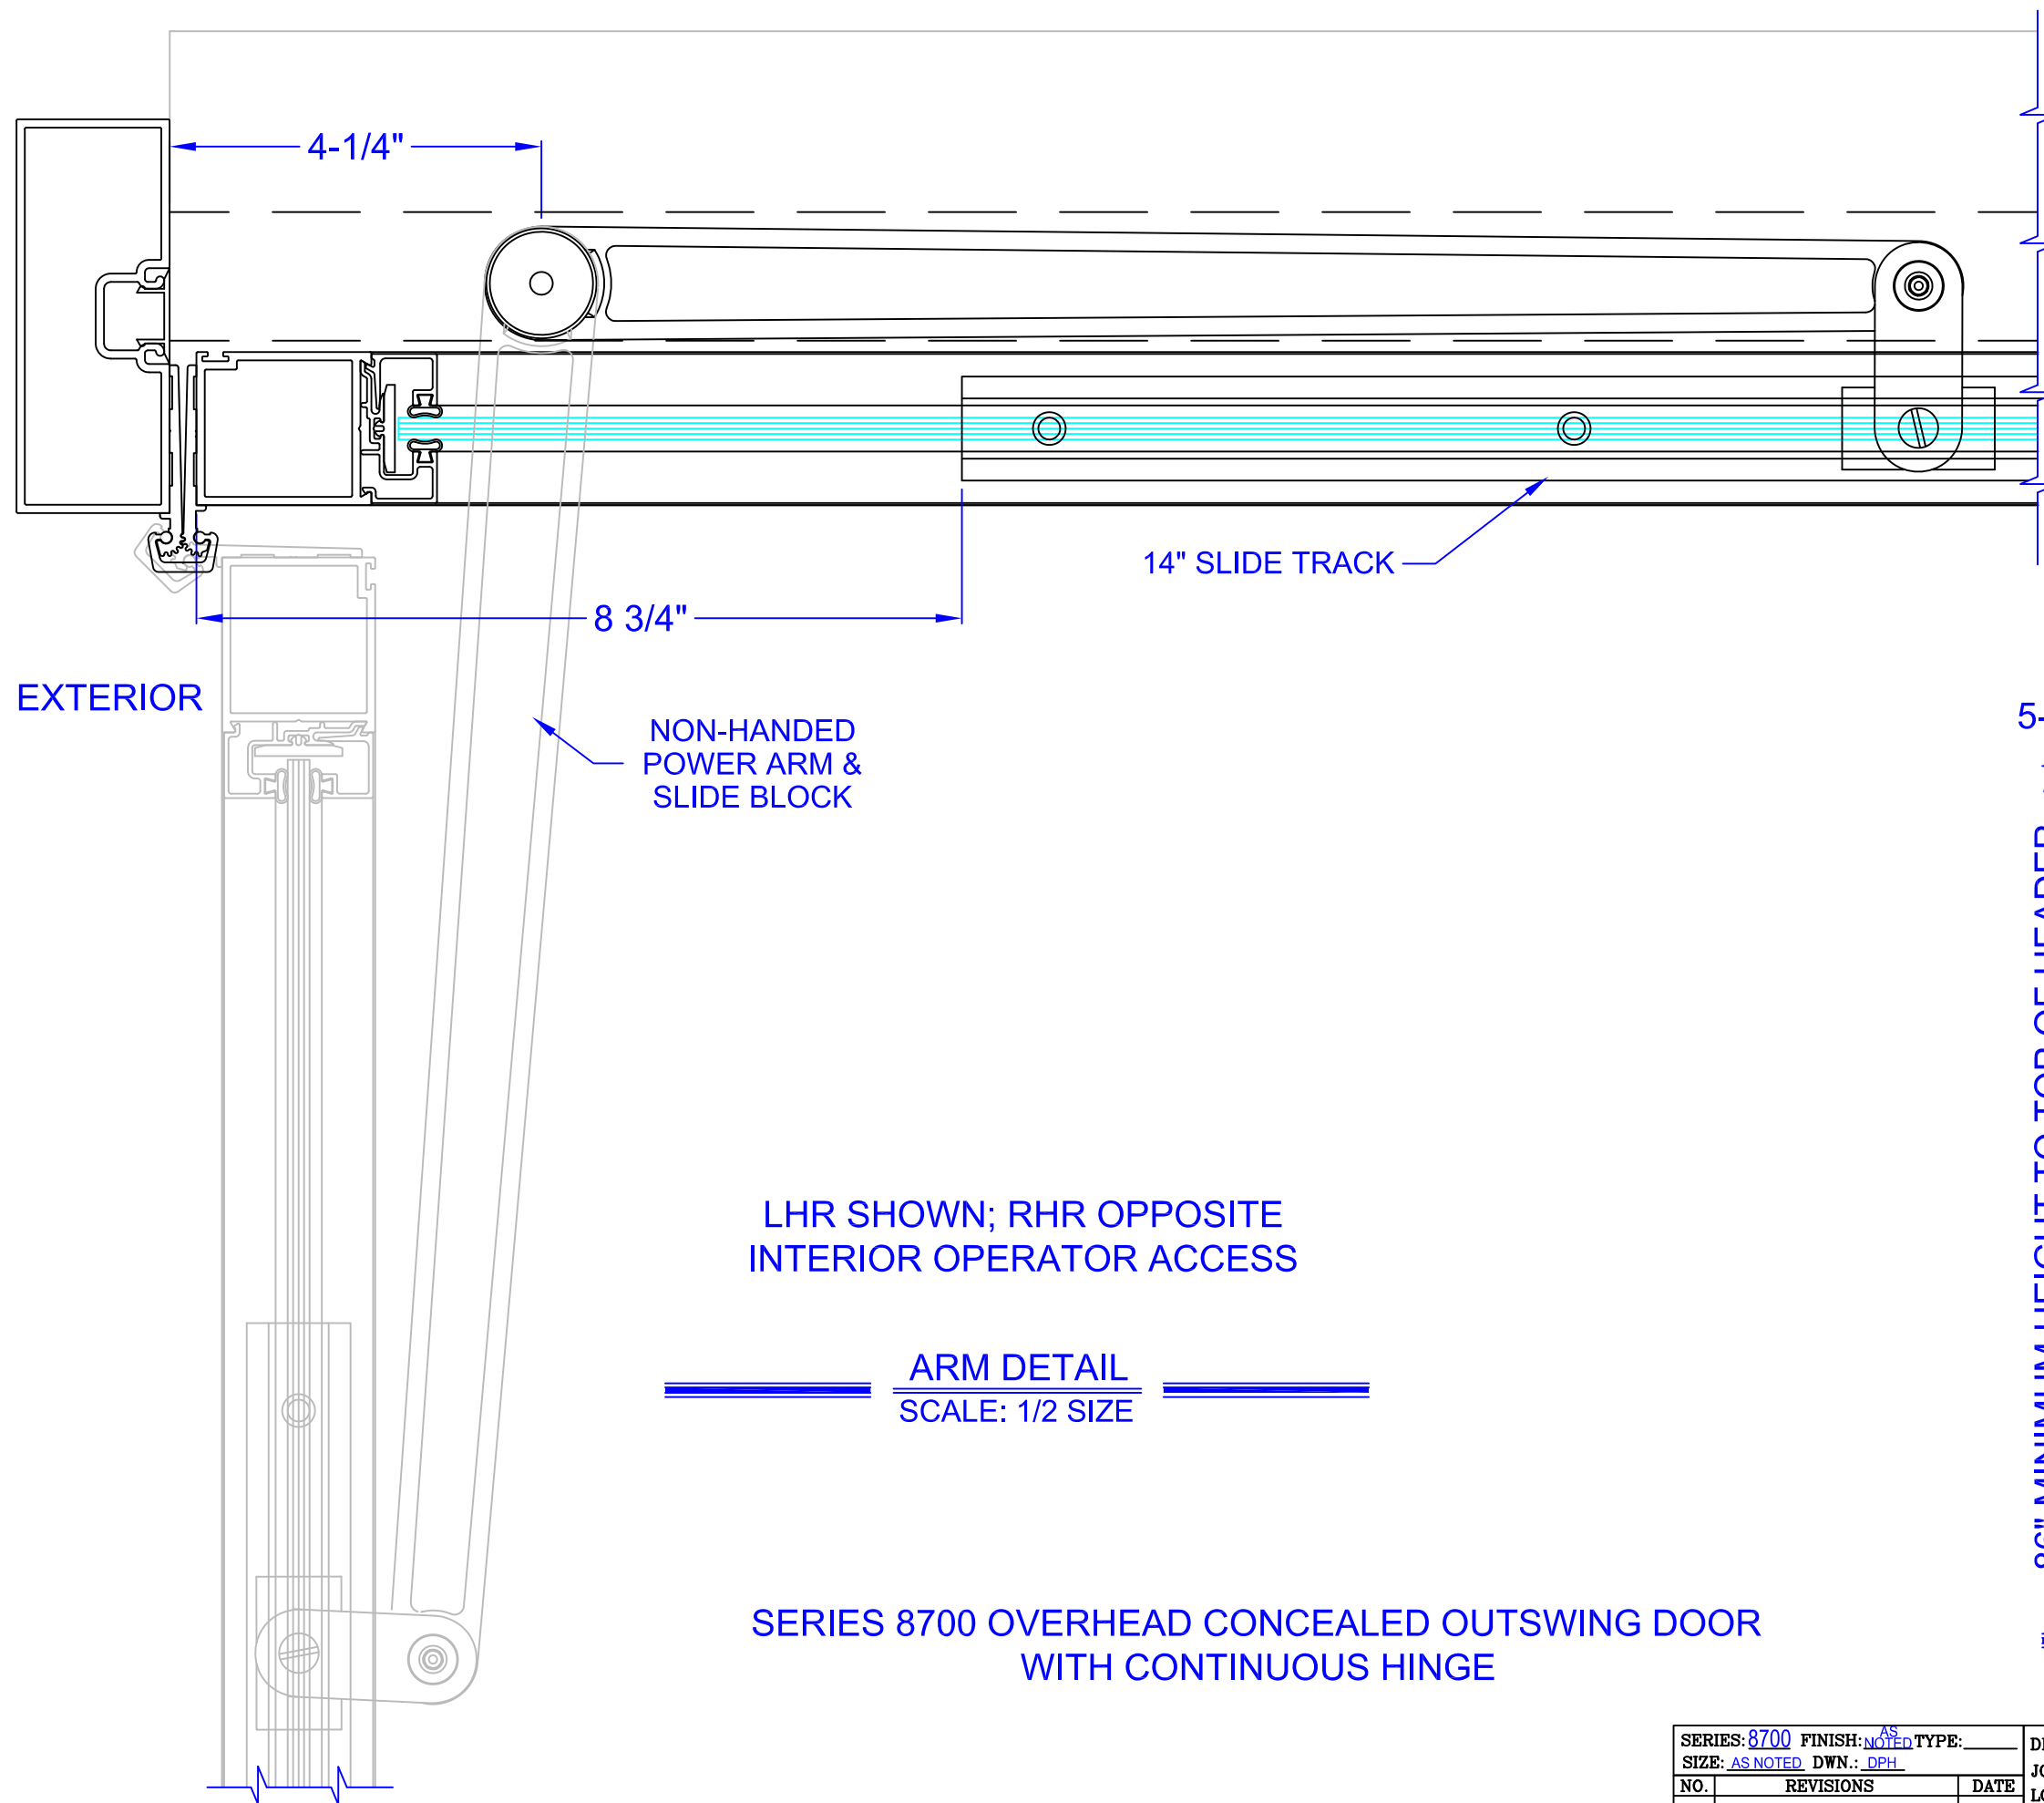

LHR SHOWN; RHR OPPOSITE
INTERIOR OPERATOR ACCESS

ARM DETAIL
SCALE: 1/2 SIZE

SERIES 8700 OVERHEAD CONCEALED OUTSWING DOOR
WITH CONTINUOUS HINGE

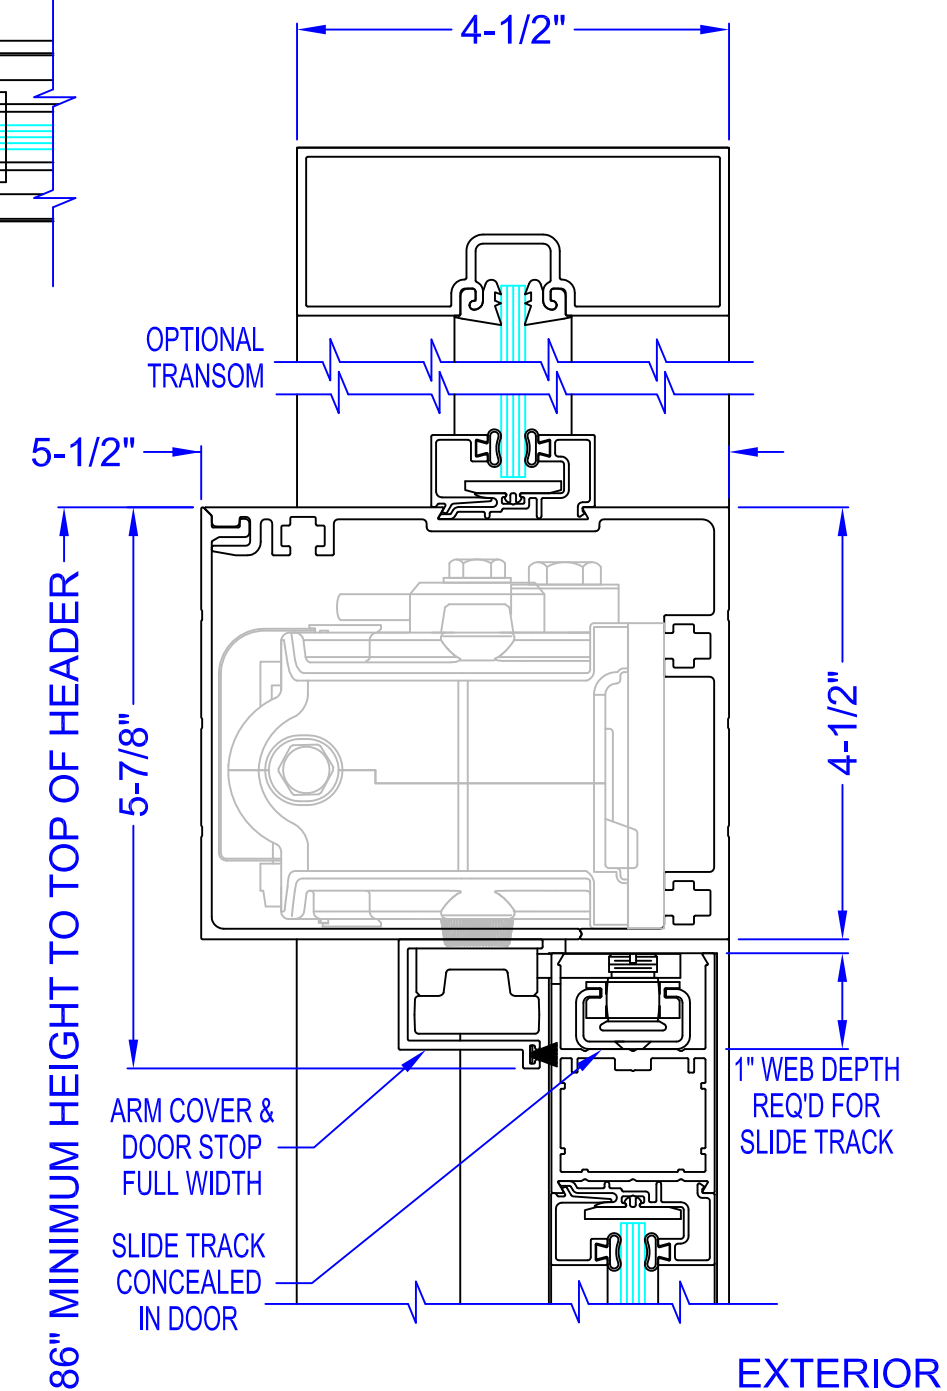

ARM COVER &
DOOR STOP
FULL WIDTH
SLIDE TRACK
CONCEALED
IN DOOR

1" WEB DEPTH
REQ'D FOR
SLIDE TRACK


HEAD SECTION
SCALE: 1/2 SIZE

SERIES: 8700 FINISH: <u>AS NOTED</u> TYPE: _____			DISTRIBUTOR: _____	
SIZE: <u>AS NOTED</u> DWN.: <u>DPH</u>			JOB: _____	
NO.	REVISIONS	DATE	LOCATION: _____	
			ARCHITECT: _____	
			CONTRACTOR: _____	




record-usa
4323 PHIL HARGETT CT.
MONROE, NC 28110

DATE: 05/10/11 SD# _____ SHEET 2 OF 3

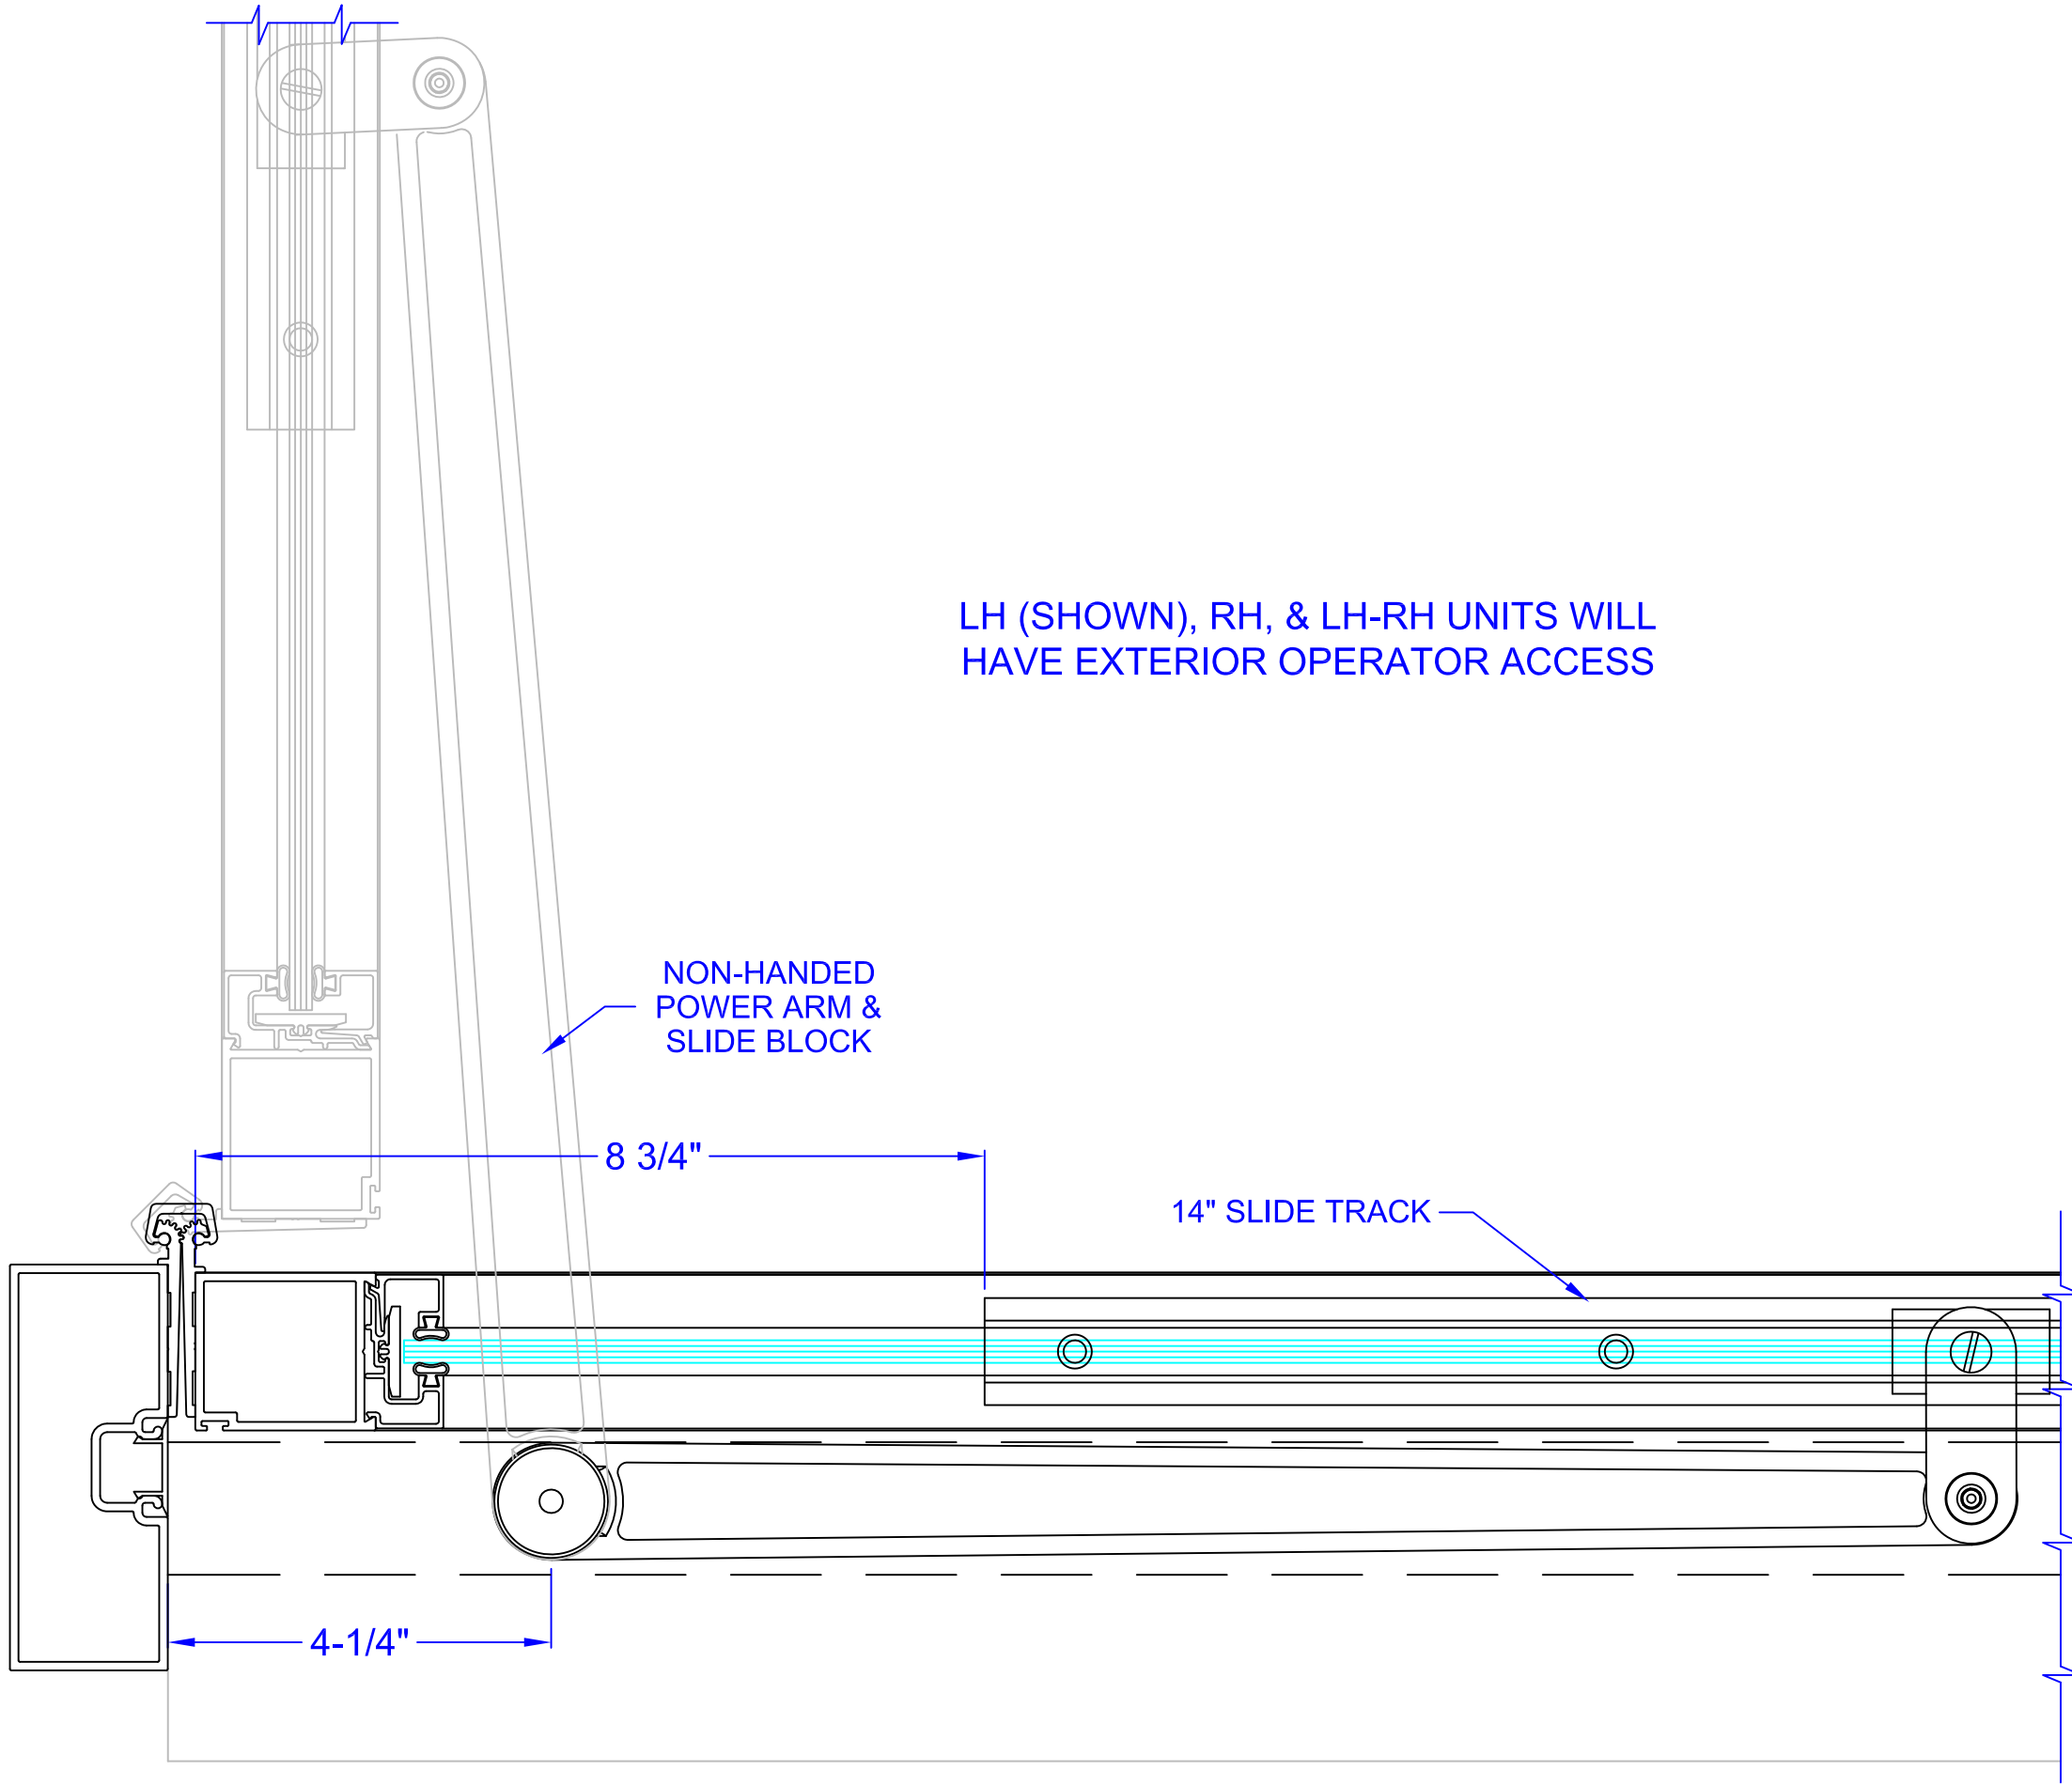

EXTERIOR

ARM DETAIL
SCALE: 1/2 SIZE

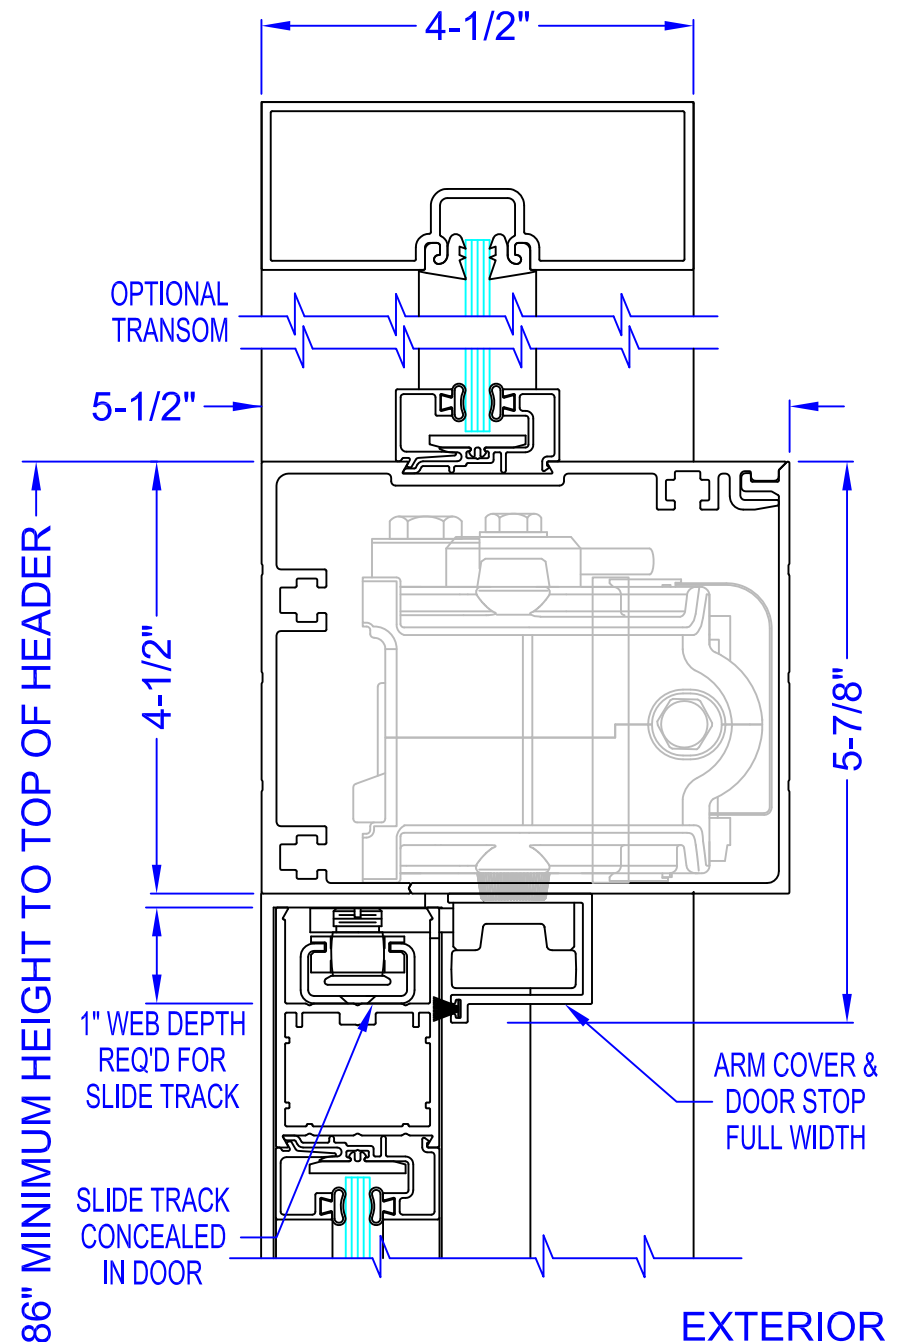

HEAD SECTION
SCALE: 1/2 SIZE

SERIES 8700 OVERHEAD CONCEALED
INSWING DOOR WITH CONTINUOUS HINGE

SERIES: 8700 FINISH: <u>AS NOTED</u> TYPE: _____			DISTRIBUTOR: _____	
SIZE: <u>AS NOTED</u> DWN.: <u>DPH</u>			JOB: _____	
NO.	REVISIONS	DATE	LOCATION: _____	
			ARCHITECT: _____	
			CONTRACTOR: _____	



record-usa
4323 PHIL HARGETT CT.
MONROE, NC 28110

DATE: 05/10/11 SD# _____ SHEET 3 OF 3