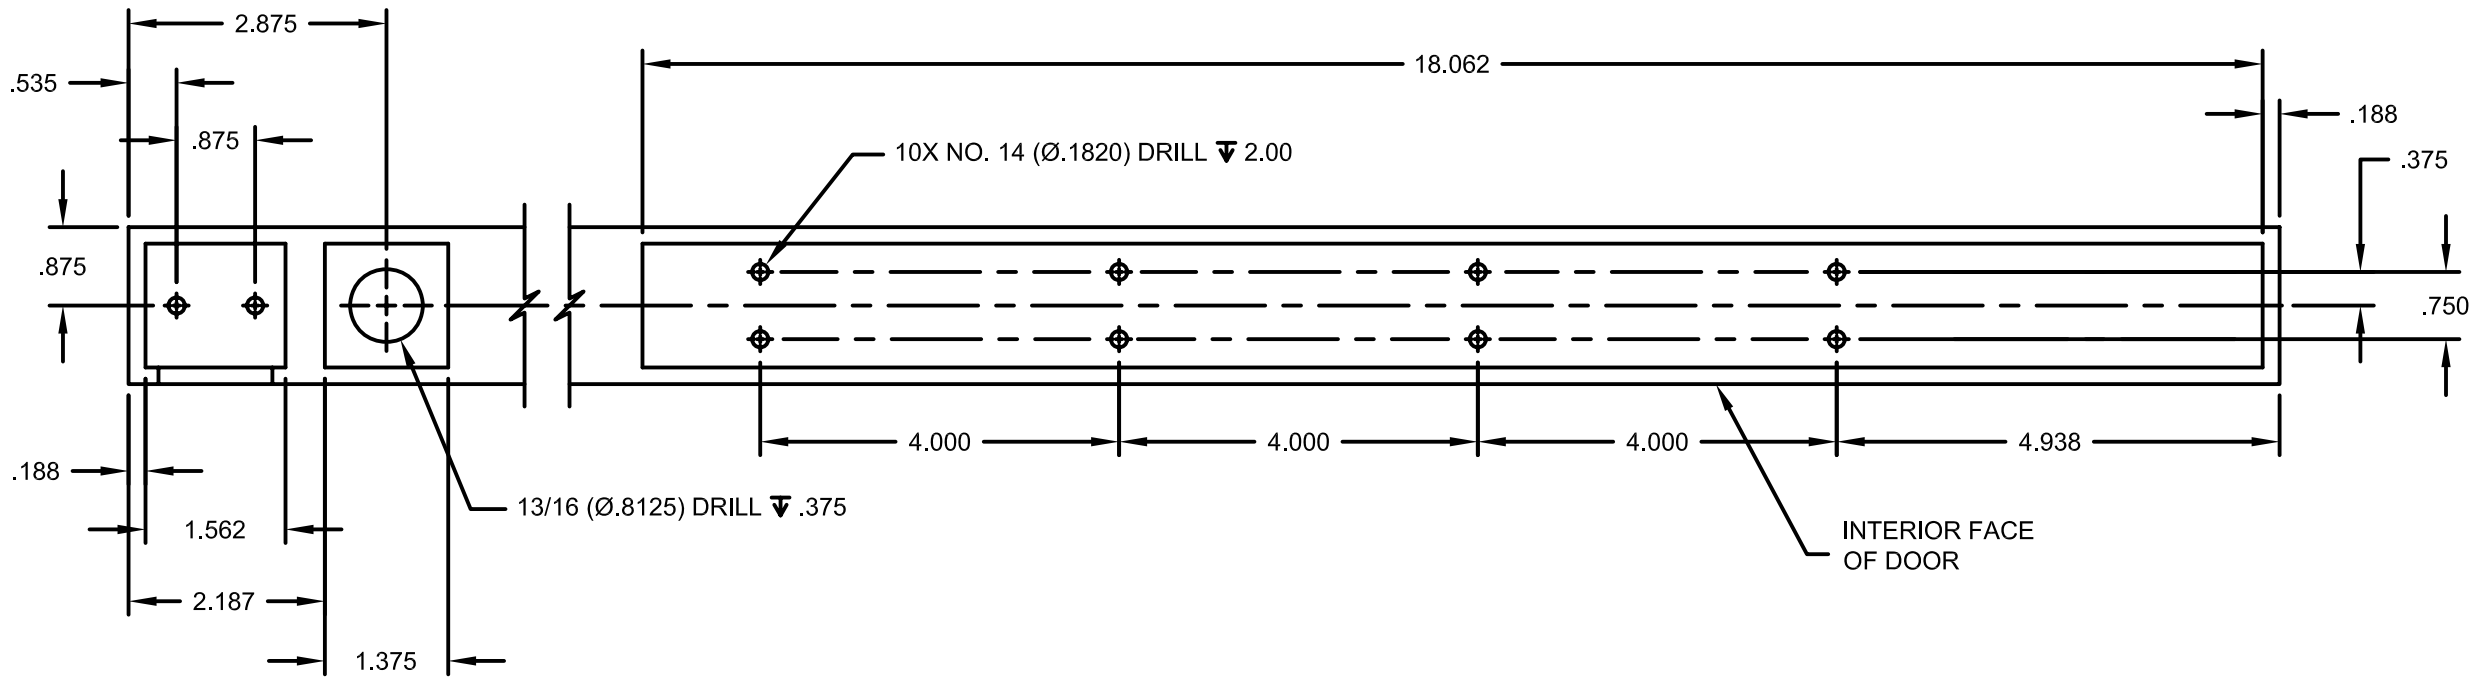

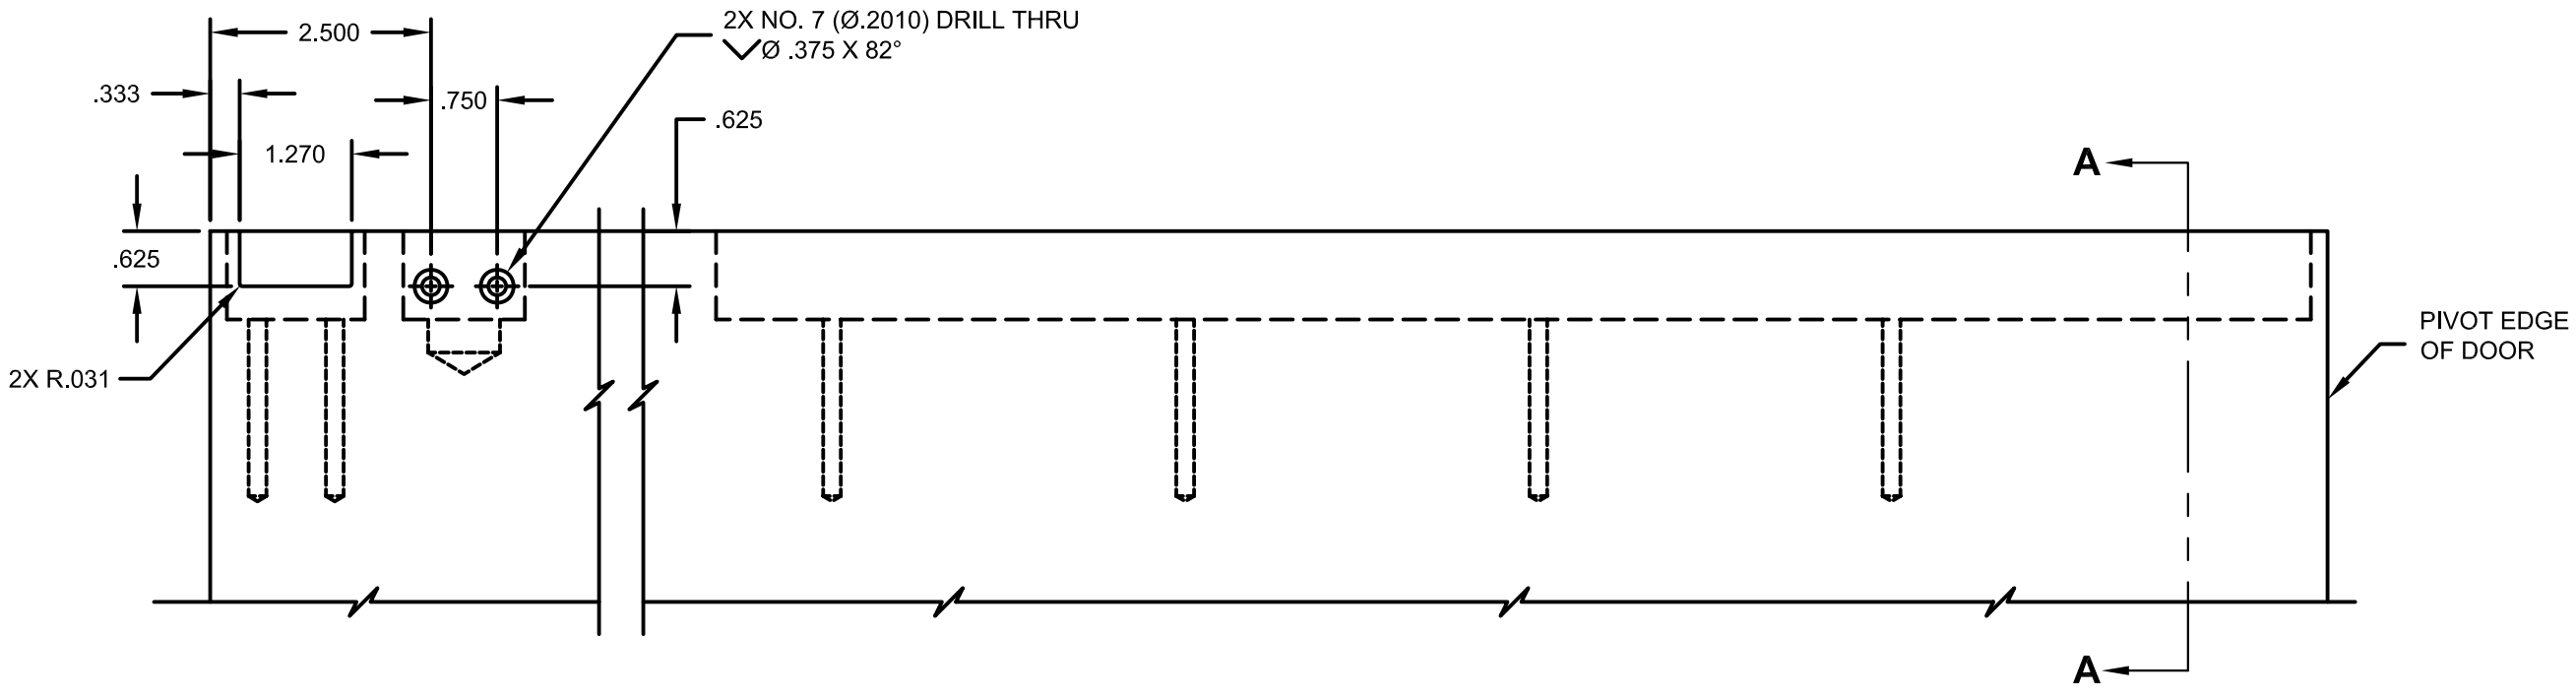

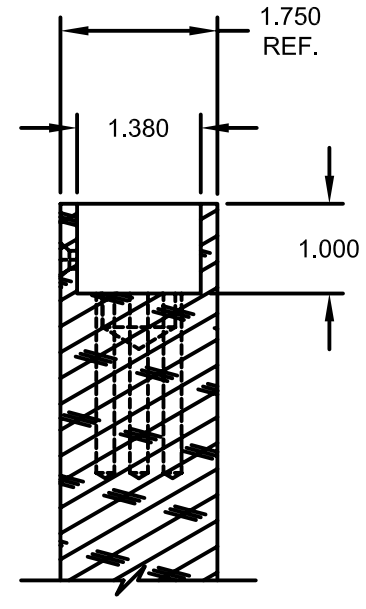

SECTION **A-A**

NOTES:

1. LH DOOR SHOWN, RH DOOR OPPOSITE.
2. ALL INSIDE CORNERS OF MORTISES TO BE SHARP AS SHOWN.
3. ALL MORTISES TO BE CENTERED ON OF DOOR THICKNESS.

DO NOT SCALE DRAWING

PROPRIETARY AND CONFIDENTIAL

THE INFORMATION CONTAINED IN THIS DRAWING IS THE SOLE PROPERTY OF record-usa. THIS DRAWING IS ISSUED IN CONFIDENCE FOR ENGINEERING INFORMATION AND IS TO BE RETURNED WHEN ITS PURPOSE HAS BEEN SERVED.

ANY REPRODUCTION IN PART OR IN WHOLE WITHOUT THE WRITTEN PERMISSION OF record-usa IS PROHIBITED.

record-usa
a member of the record group
record
4910 STARCREST DRIVE (28110) P.O. BOX 3099 MONROE, NC 28111-3099 U.S.A
PHONE: (704) 289-9212 TOLL FREE: (800) 438-1937 FAX: (704) 289-2024

TITLE:

SERIES 5100 SLIDING ENTRANCE SYSTEM
PREPARATION OF WOOD SLIDING DOOR
(BY OTHERS) FOR PANIC BREAKOUT HARDWARE

SIZE	DWG. NO.	REV
B		